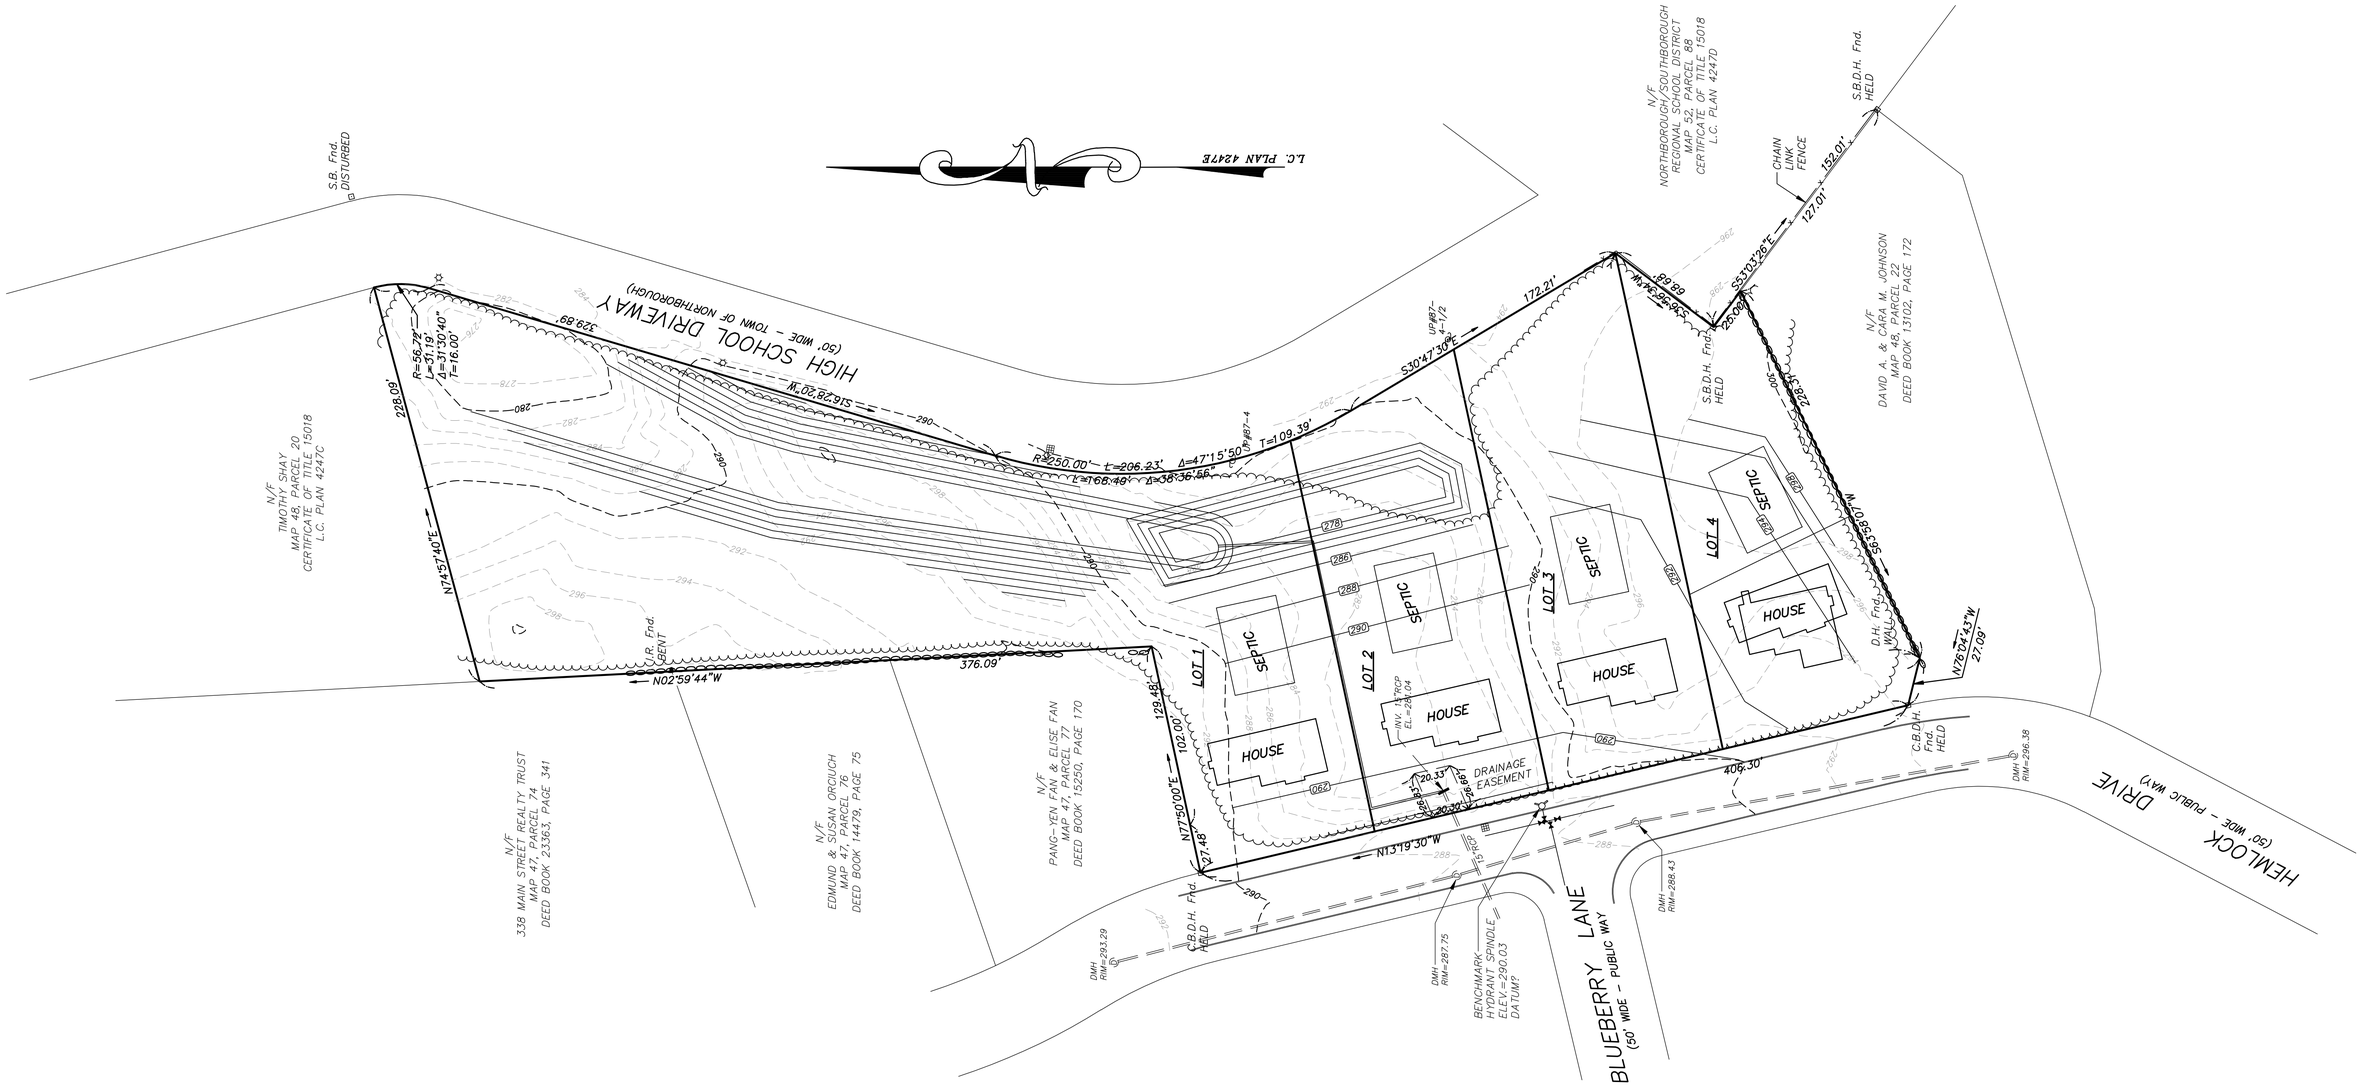

DIG SAFE 1-888-344-7233

CONNORSTONE AN N.E.I. COMPANY CONSULTING CIVIL ENGINEERS AND LAND SURVEYORS 276 WEST MAIN STREET NORTHBOROUGH, MASSACHUSETTS 01532	DESIGNED BY: CHECKED BY: COMPUTED BY: FIELD SURVEY: DRAWN BY: SCALE: 1"=40' SHEET OF	REVISIONS DATE: